MAX FULBRIGHT DESIGNS NOR TRUHOME DESIGNS ASSUME ANY LIABILITY FOR HOMES BUILT WITH THESE PLANS. BUILDER & CONTRACTORS MUST THOROUGHLY EXAMINE AND VERIFY ALL NOTES, CONDITIONS, AND DIMENSIONS PRIOR TO BUILDING. ALL STRUCTURAL ELEMENTS MUST BE VERIFIED BY A LOCAL STRUCTURAL ENGINEER FAMILIAR WITH LOCAL CODES AND CONDITIONS. CONTRACTOR AND/OR BUILDER ASSUMES ALL RESPONSIBILITY AND LIABILITY FOR ANY HOME BUILT FROM THESE PLANS.

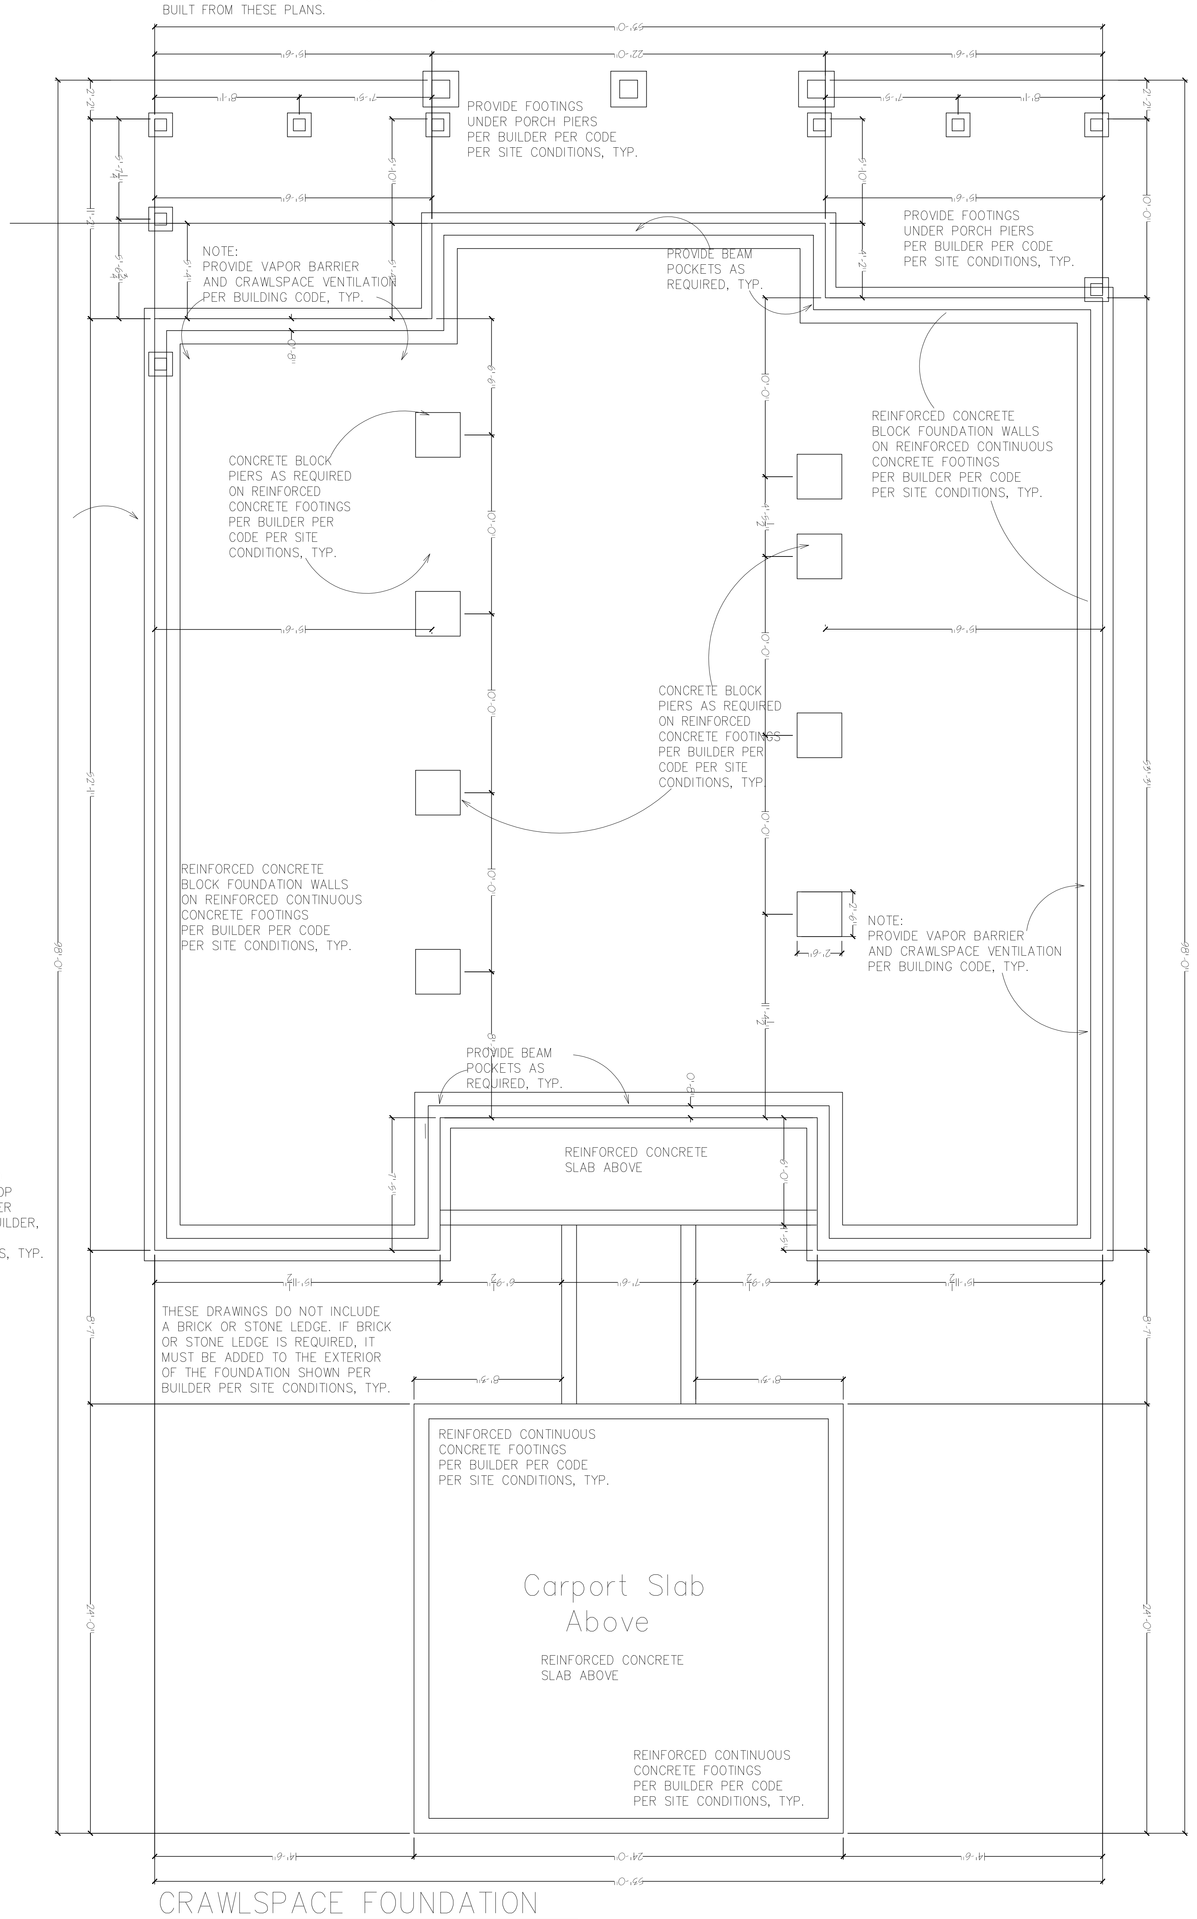

CRAWLSPACE FOUNDATION

1/4" = 1'-0"

SHEET:

SCALE: 1/4" = 1'-0"

JOB NO.:

DATE:

DRAWN BY:

Residential Design | Stock Plans | CAD Drafting

GENERAL NOTES

1. All work shall be performed in accordance with all local codes, covenants, and FHA regulations.
2. Contractors shall verify all conditions and dimensions before beginning construction. Any discrepancies must be reported to Elite One Builders for justification and/or correction before proceeding with the work. Contractors assume all responsibility for errors.
3. All dimensions should be read or calculated and never scaled.
4. These plans show location only. Structural drawings to be provided by Structural Engineer if required.
5. All footings must rest on undisturbed soil.
6. Contractor shall ensure compatability of the building with all site requirements.
7. Raimondi / Elite One Builders assumes no liability for any home built from this plan.

A 1 — SECTION LETTER / PAGE NUMBERS

© COPYRIGHT
MAX FULBRIGHT DESIGNS
CARROLLTON, GEORGIA
THIS PLAN IS THE PROPERTY OF MAX FULBRIGHT DESIGNS OF CARROLLTON, GEORGIA AND MAY NOT BE USED, COPIED, OR REPRODUCED WITHOUT THEIR WRITTEN PERMISSION.