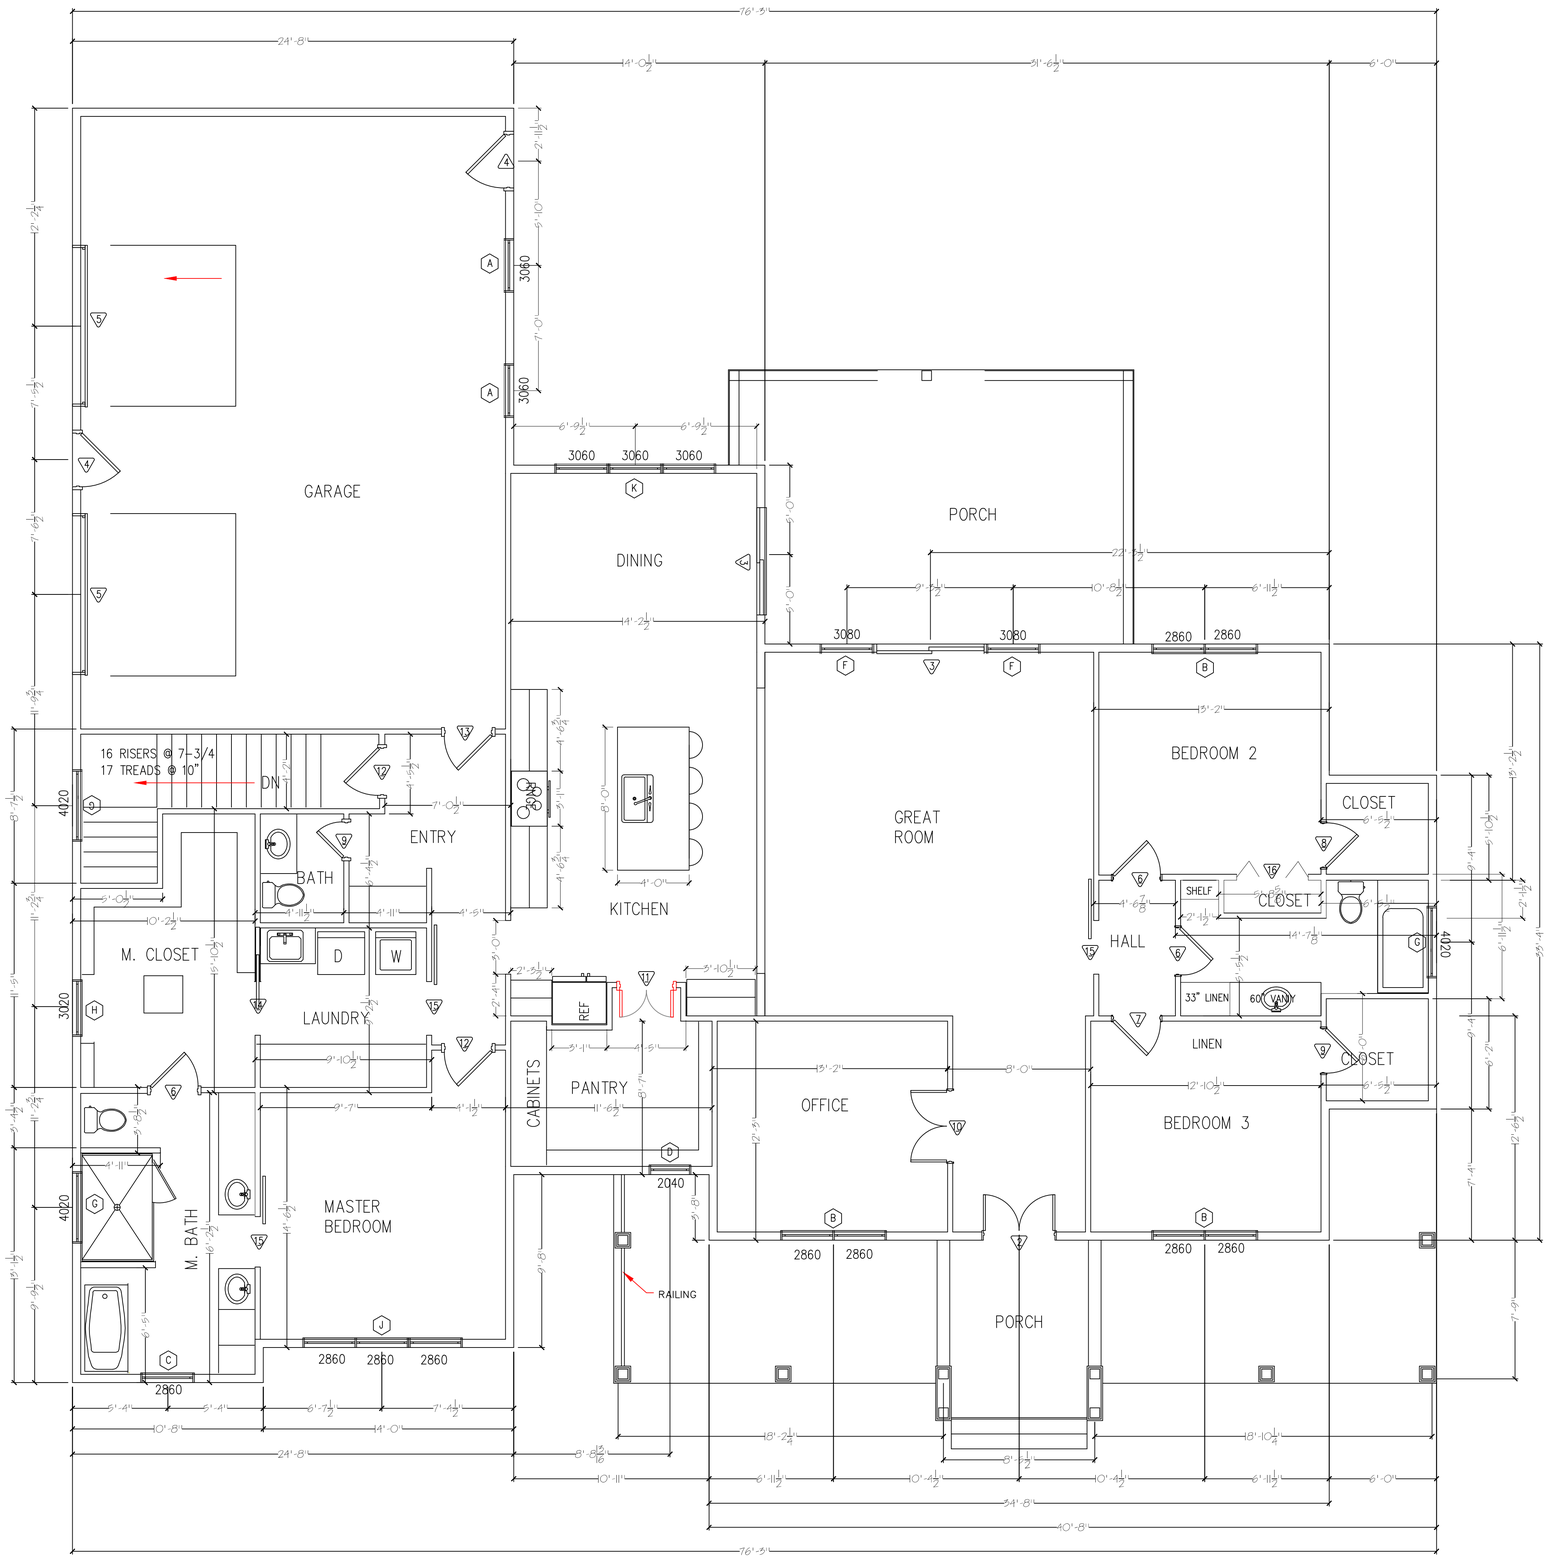

WINDOW SCHEDULE

QTY	LTR	SIZE	TYPE	DESCRIPTION	REMARKS
2	A	3'0"x6''0"	DBL-HNG	Double Hung	
3	B	2'8"x6'0"	DBL-HNG	Double Hung TWIN	Twin windows
1	C	2'8"x6'0"	DBL-HNG	Double Hung	
1	D	2'0"x4'0"	DBL-HNG	Double Hung	
	E	NOT USED			
2	F	3'0"x8'0"	DBL-HNG	Double Hung	
3	G	4'0"x2'0"	Slide	SLIDE WITH SCREEN	
1	H	3'0"x2'0"	SLIDE	SLIDE WITH SCREEN	
1	J	2'8"x6'0"	DBL-HNG	Double Hung TRIPLE	TRIPLE windows
1	K	3'0"x6''0"	DBL-HNG	Double Hung TRIPLE	TRIPLE windows

DOOR SCHEDULE

QTY	LTR	SIZE	TYPE	DESCRIPTION	R.O.	REMARKS
	1	NOT USED		NOT USED		
1	2	5'0"x8'0"	EXT	FRONT ENTRANCE DOOR		2x6 WALL
2	3	6'0"x8'0"	EXT	6' SLIDING DOOR		2x6 WALL
2	4	3'0"x6'8"	EXT	3' EXT 1/2l Glass LH		2x6 WALL
2	5	9'0"x8'0"	EXT	9' x 8' GARAGE DOOR		2x6 WALL
3	6	2'8"x6'8"	INTERIOR	INTERIOR DOOR LH		
1	7	2'8"x6'8"	INTERIOR	INTERIOR DOOR RH		
1	8	2'8"x6'8"	INTERIOR	INTERIOR DOOR RH		
2	9	2'8"x6'8"	INTERIOR	INTERIOR DOOR LH		
1	10	4'0"x6'8"	INTERIOR	INTERIOR DOOR DOUBLE		
1	11	3'0"x6'8"	INTERIOR	INTERIOR DOOR DOUBLE		
2	12	3'0"x6'8"	INTERIOR	INTERIOR DOOR LH		
1	13	3'0"x6'8"	FIRE RATE	INTERIOR DOOR LH FIRE RATE		GARAGE PASS
1	14	2'8"x6'8"	INTERIOR	INTERIOR DOOR POCKET		
3	15	3'0"x6'8"	INTERIOR	INTERIOR DOOR BARN DOOR		
1	16	4'0"x6'8"	INTERIOR	INTERIOR DOOR BI-FOLD		

THIS PLAN IS THE PROPERTY OF

AND MAY NOT BE USED, COPIED, OR REPRODUCED WITHOUT THEIR WRITTEN PERMISSION.

SECTION LETTER

PAGE NUMBERS

GENERAL NOTES

1. All work shall be performed in accordance with all local codes, covenants, and FHA requirements.
2. Contractors shall verify all conditions and dimensions before beginning construction. Any discrepancies must be reported to the Design Professional for correction and clarification before proceeding with the work. Contractors assume all responsibility for errors.
3. All dimensions should be read or calculated and never scaled.
4. These plans are for foundation only. Structural drawings to be provided by Structural Engineer if required.
5. All footings must rest on undisturbed soil.
6. Contractor shall verify all utilities and service to the building with all site requirements.
7. Raimondi / Elite One Builders assumes no liability for any home built from this plan.

Residential Design

Stock Plans

CAD Drafting

DRAWN BY:

DATE:

SCALE: 1/4" = 1'-0"

JOB NO.

SHEET: