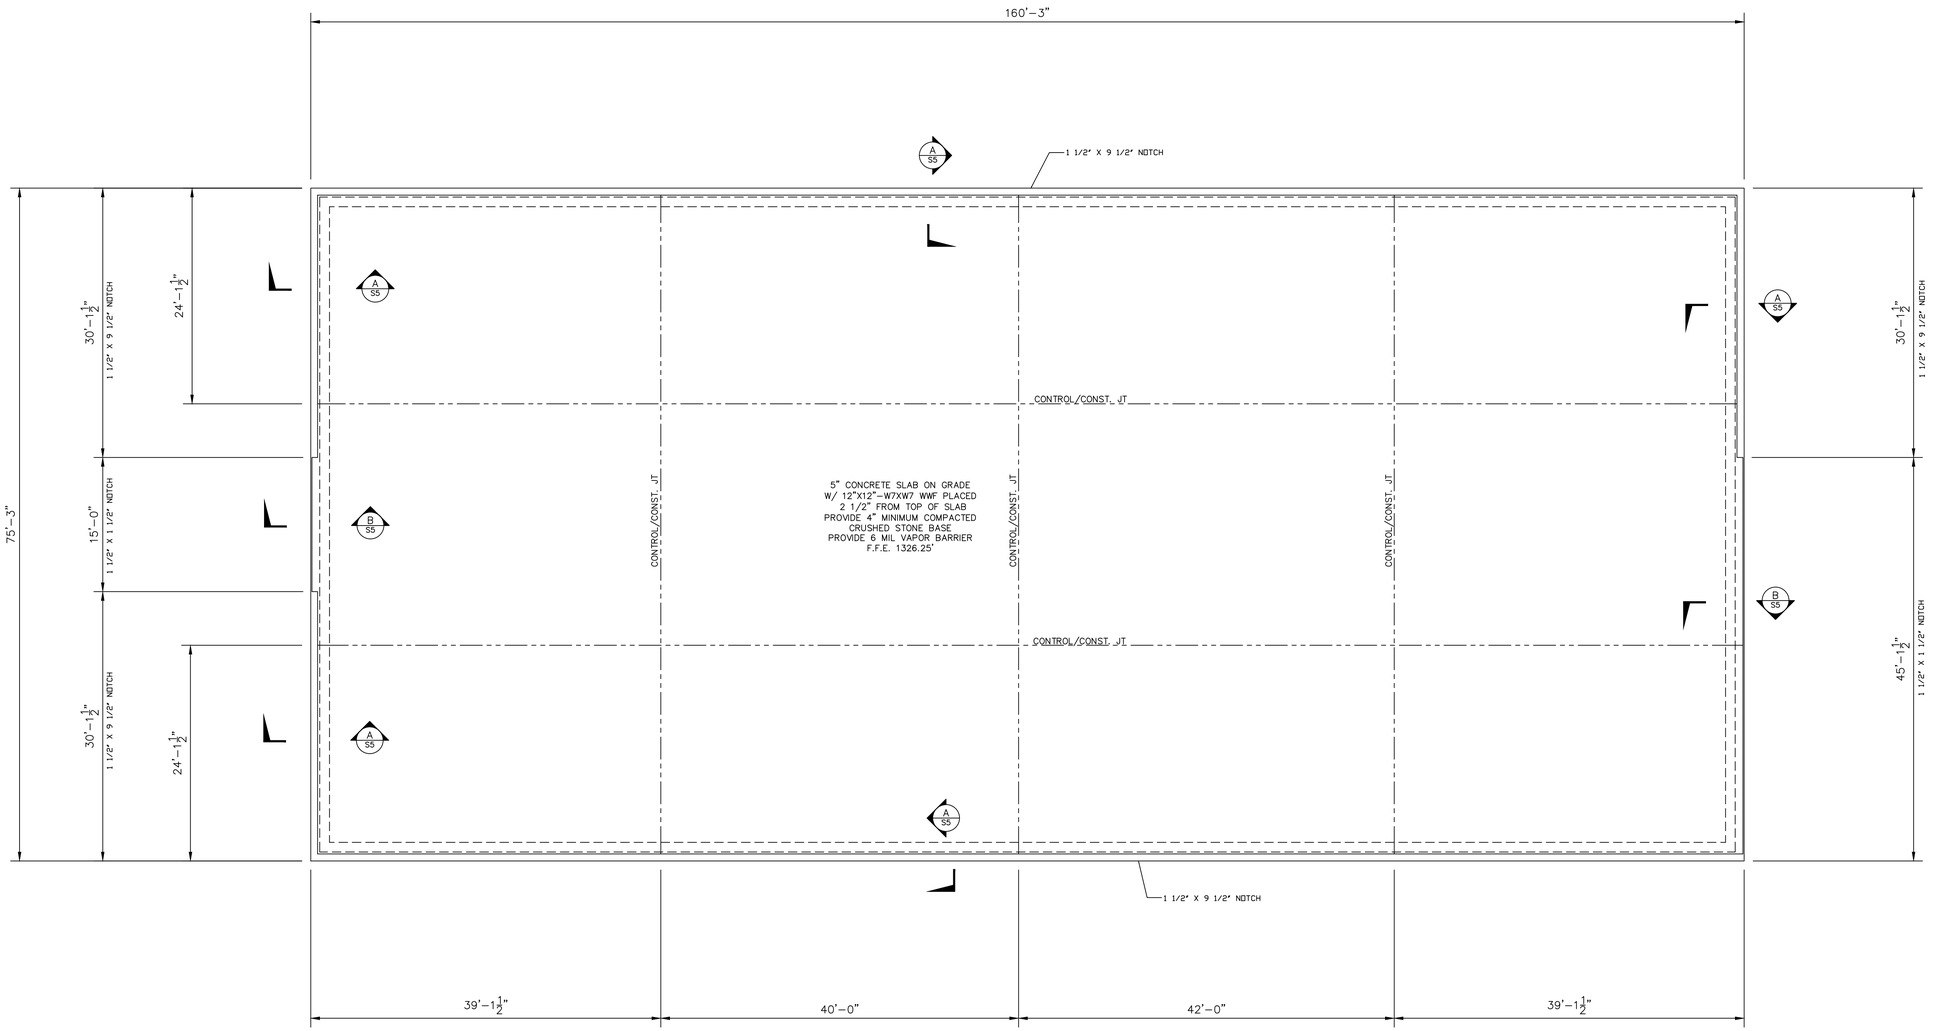

1 S3 BLDG. C – FOUNDATION SLAB PLAN
SCALE: 1/8" = 1'-0"

CSE CONSULTANTS
CIVIL STRUCTURAL ENGINEERING
10708 FARRAGUT HILLS BLVD
KNOXVILLE, TENNESSEE 37934

STORAGE FACILITY
DEVELOPMENT
305 WEST ECONOMY ROAD
MORRISTOWN, TN. 37814
MR. BARAK ZUKERMAN
23025

JEFFREY C. THOMPSON
REGISTERED ENGINEER
COMMERCE
No. 101259
STATE OF TENNESSEE
17 Nov 2023

R. LEN JOHNSON & ASSOCIATES
J&A
Architects, Construction Analysts & Inspectors
724 TAYLOR ROAD, KNOXVILLE, TN 37920 (VOL) 573-1148

Drawing Description.....
STRUCTURAL
FOUNDATION SLAB PLAN
BUILDING C

REVISIONS

No.	Date
0	CONSTRUCTION ISSUE 11/17/2023

Plot Scale	1/8" = 1'-0"
Drn.	JT
Appd.	JCT
Project No.	23025
Date	11/17/2023
Sh. No.	3
of	5

S3
of X