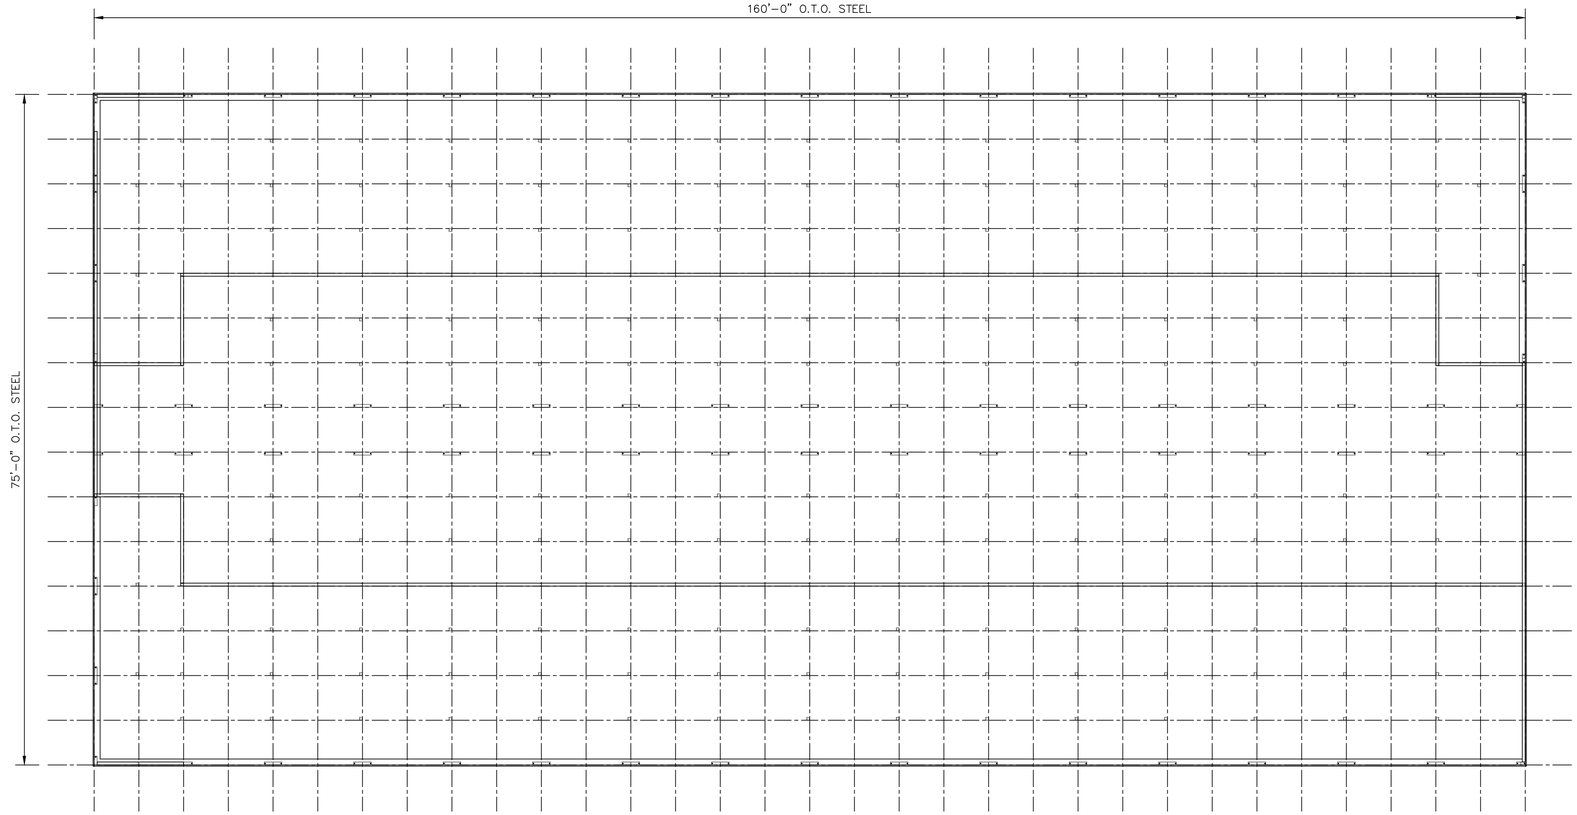

1 A1.3 BLDG. C – FLOOR PLAN
SCALE: 1/8" = 1'-0"

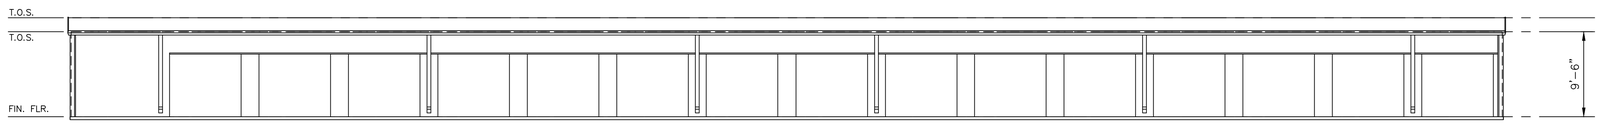

2 A1.3 BLDG. C – FRONT ELEV.
SCALE: 1/8" = 1'-0"

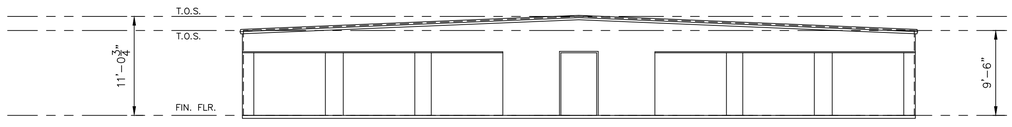

3 A1.3 BLDG. C – LEFT ELEV.
SCALE: 1/8" = 1'-0"

STORAGE FACILITY
DEVELOPMENT
340 WEST ECONOMY ROAD
MORRISTOWN, TN. 37814
MR. BARAK ZUKERMAN
23025

ROY LEN JOHNSON
REGISTERED
ARCHITECT
10 Jan 24
NO. 29988
STATE OF TENNESSEE

J&A R. LEN JOHNSON & ASSOCIATES
Architects, Construction Analysts & Inspectors
724 TAYLOR ROAD, KNOXVILLE, TN 37920 (VOL) 573-1148

Drawing Description.....
BLDG C
FLOOR PLAN
& ELEVATIONS

REVISIONS	
No.	Date

Plot Scale	1/8" = 1'-0"
Drn.	DST
Appd.	RLJ
Project No.	23025
Date	10 JAN 24
Sh. No.	4
of	25

A1.3
of 7