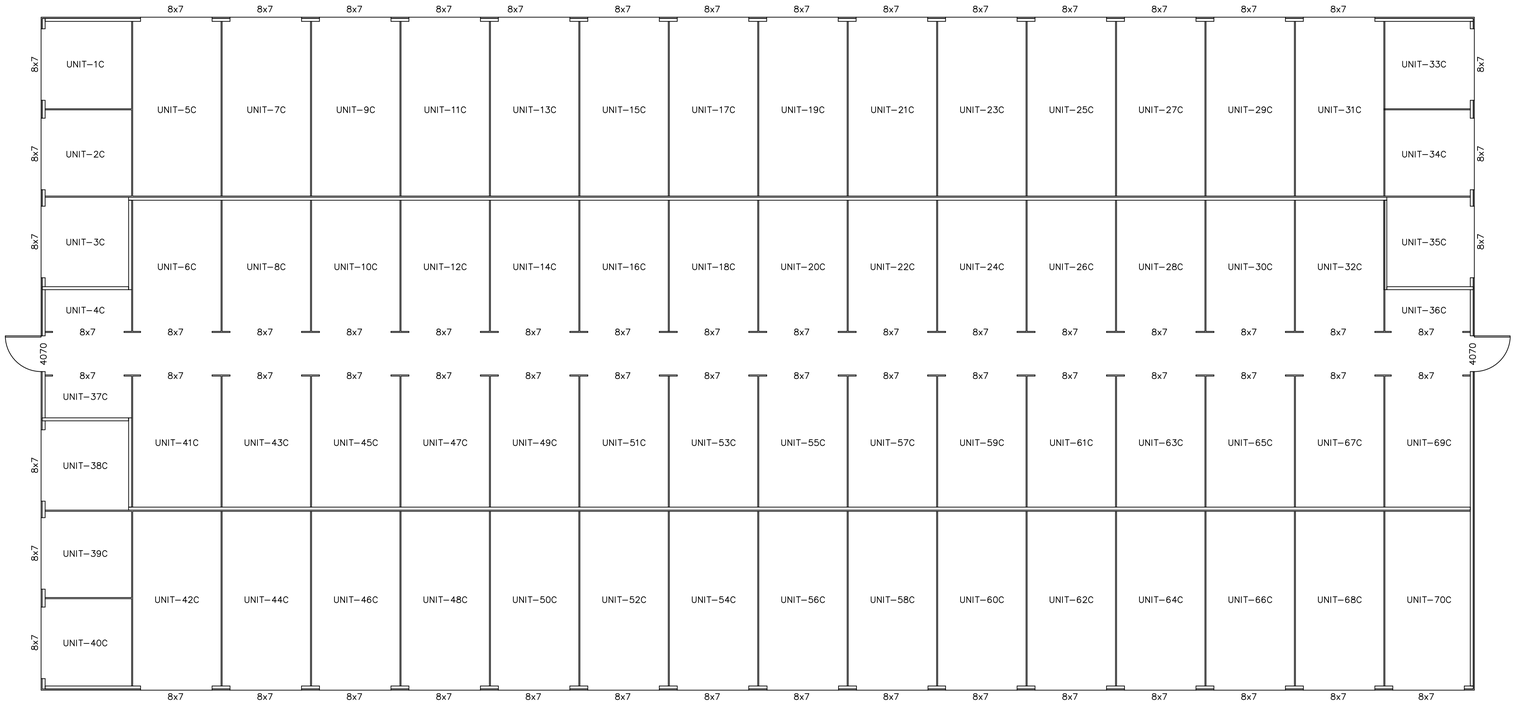

1 / A1.4 BLDG. C – PARTITION PLAN
SCALE: 1/8" = 1'–0"

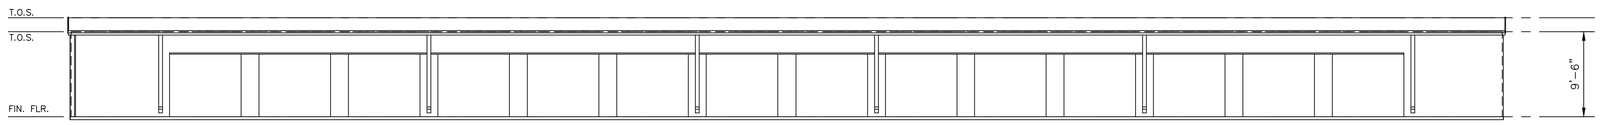

2 / A1.4 BLDG. C – REAR ELEV.
SCALE: 1/8" = 1'–0"

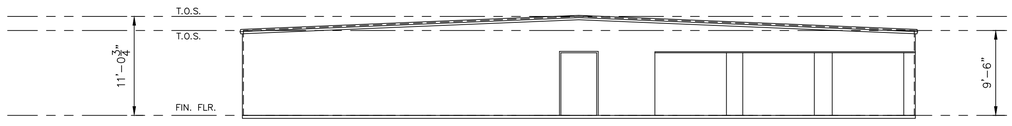

4 / A1.4 BLDG. C – RIGHT ELEV.
SCALE: 1/8" = 1'–0"

STORAGE FACILITY
DEVELOPMENT
340 WEST ECONOMY ROAD
MORRISTOWN, TN. 37814
MR. BARAK ZUKERMAN
23025

R. LEN JOHNSON & ASSOCIATES
Architects, Construction Analysts & Inspectors
724 TAYLOR ROAD, KNOXVILLE, TN 37920 (VOL) 573-1148

Drawing Description.....
BLDG C
PARTITION PLAN
& ELEVATIONS

REVISIONS	
No.	Date

Plot Scale	1/8" = 1'–0"
Drn.	DST
Appd.	RLJ
Project No.	23025
Date	10 JAN 24
Sh. No.	5
of	25

A1.4
of 7