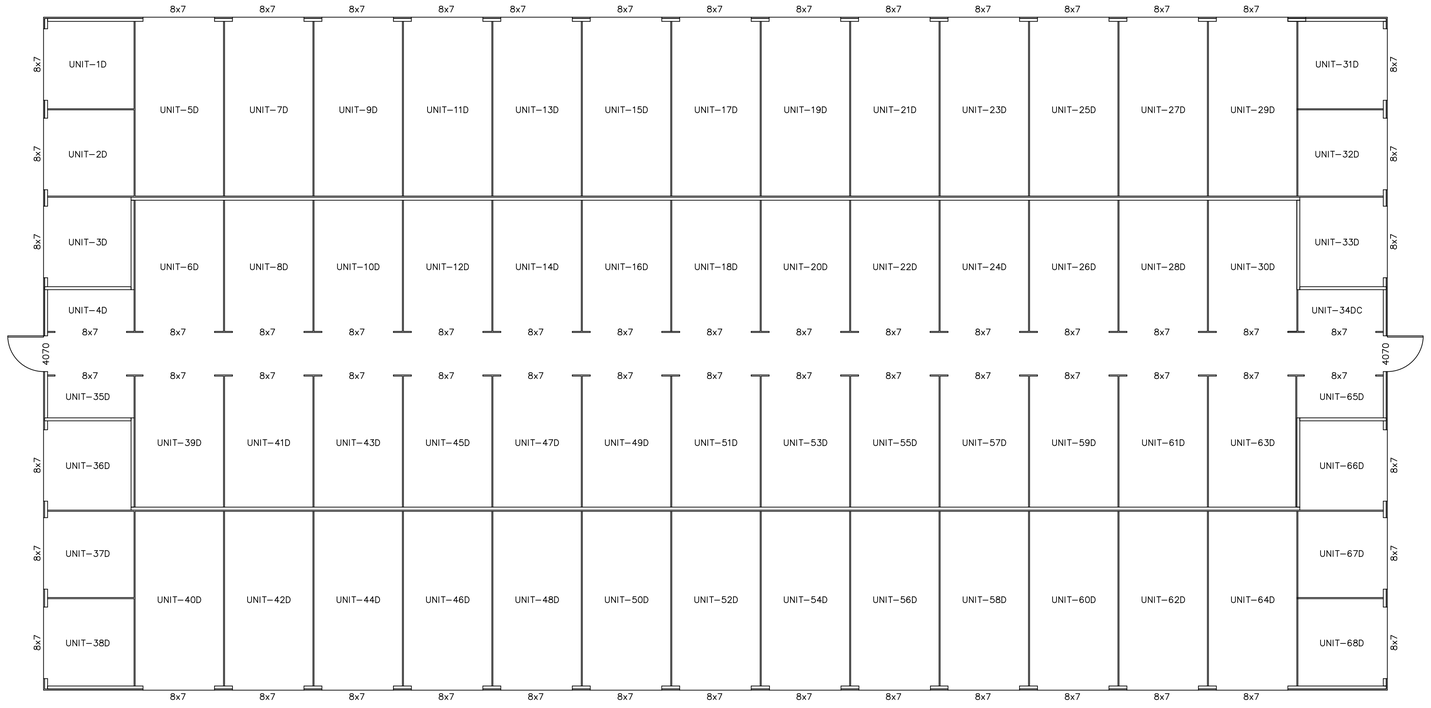

1 A1.6 BLDG. D – PARTITION PLAN
SCALE: 1/8" = 1'-0"

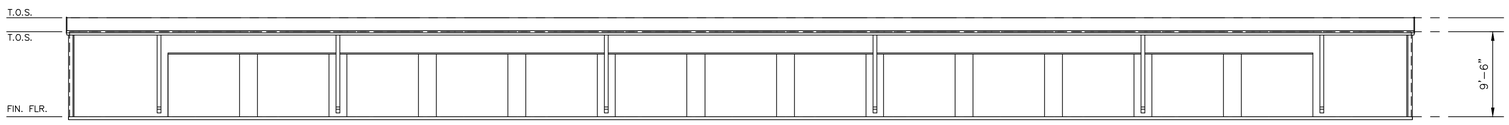

2 A1.6 BLDG. D – REAR ELEV.
SCALE: 1/8" = 1'-0"

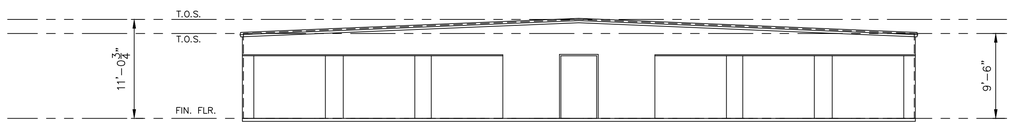

3 A1.6 BLDG. D – RIGHT ELEV.
SCALE: 1/8" = 1'-0"

STORAGE FACILITY
DEVELOPMENT
340 WEST ECONOMY ROAD
MORRISTOWN, TN. 37814
MR. BARAK ZUKERMAN
23025

R. LEN JOHNSON & ASSOCIATES
Architects, Construction Analysts & Inspectors
724 TAYLOR ROAD, KNOXVILLE, TN 37920 (VOL) 573-1148

Drawing Description.....
BLDG D
PARTITION PLAN
& ELEVATIONS

REVISIONS	
No.	Date

Plot Scale	1/8" = 1'-0"
Drn.	DST
Appd.	RLJ
Project No.	23025
Date	10 JAN 24
Sh. No.	7
of	25

A1.6
of 7