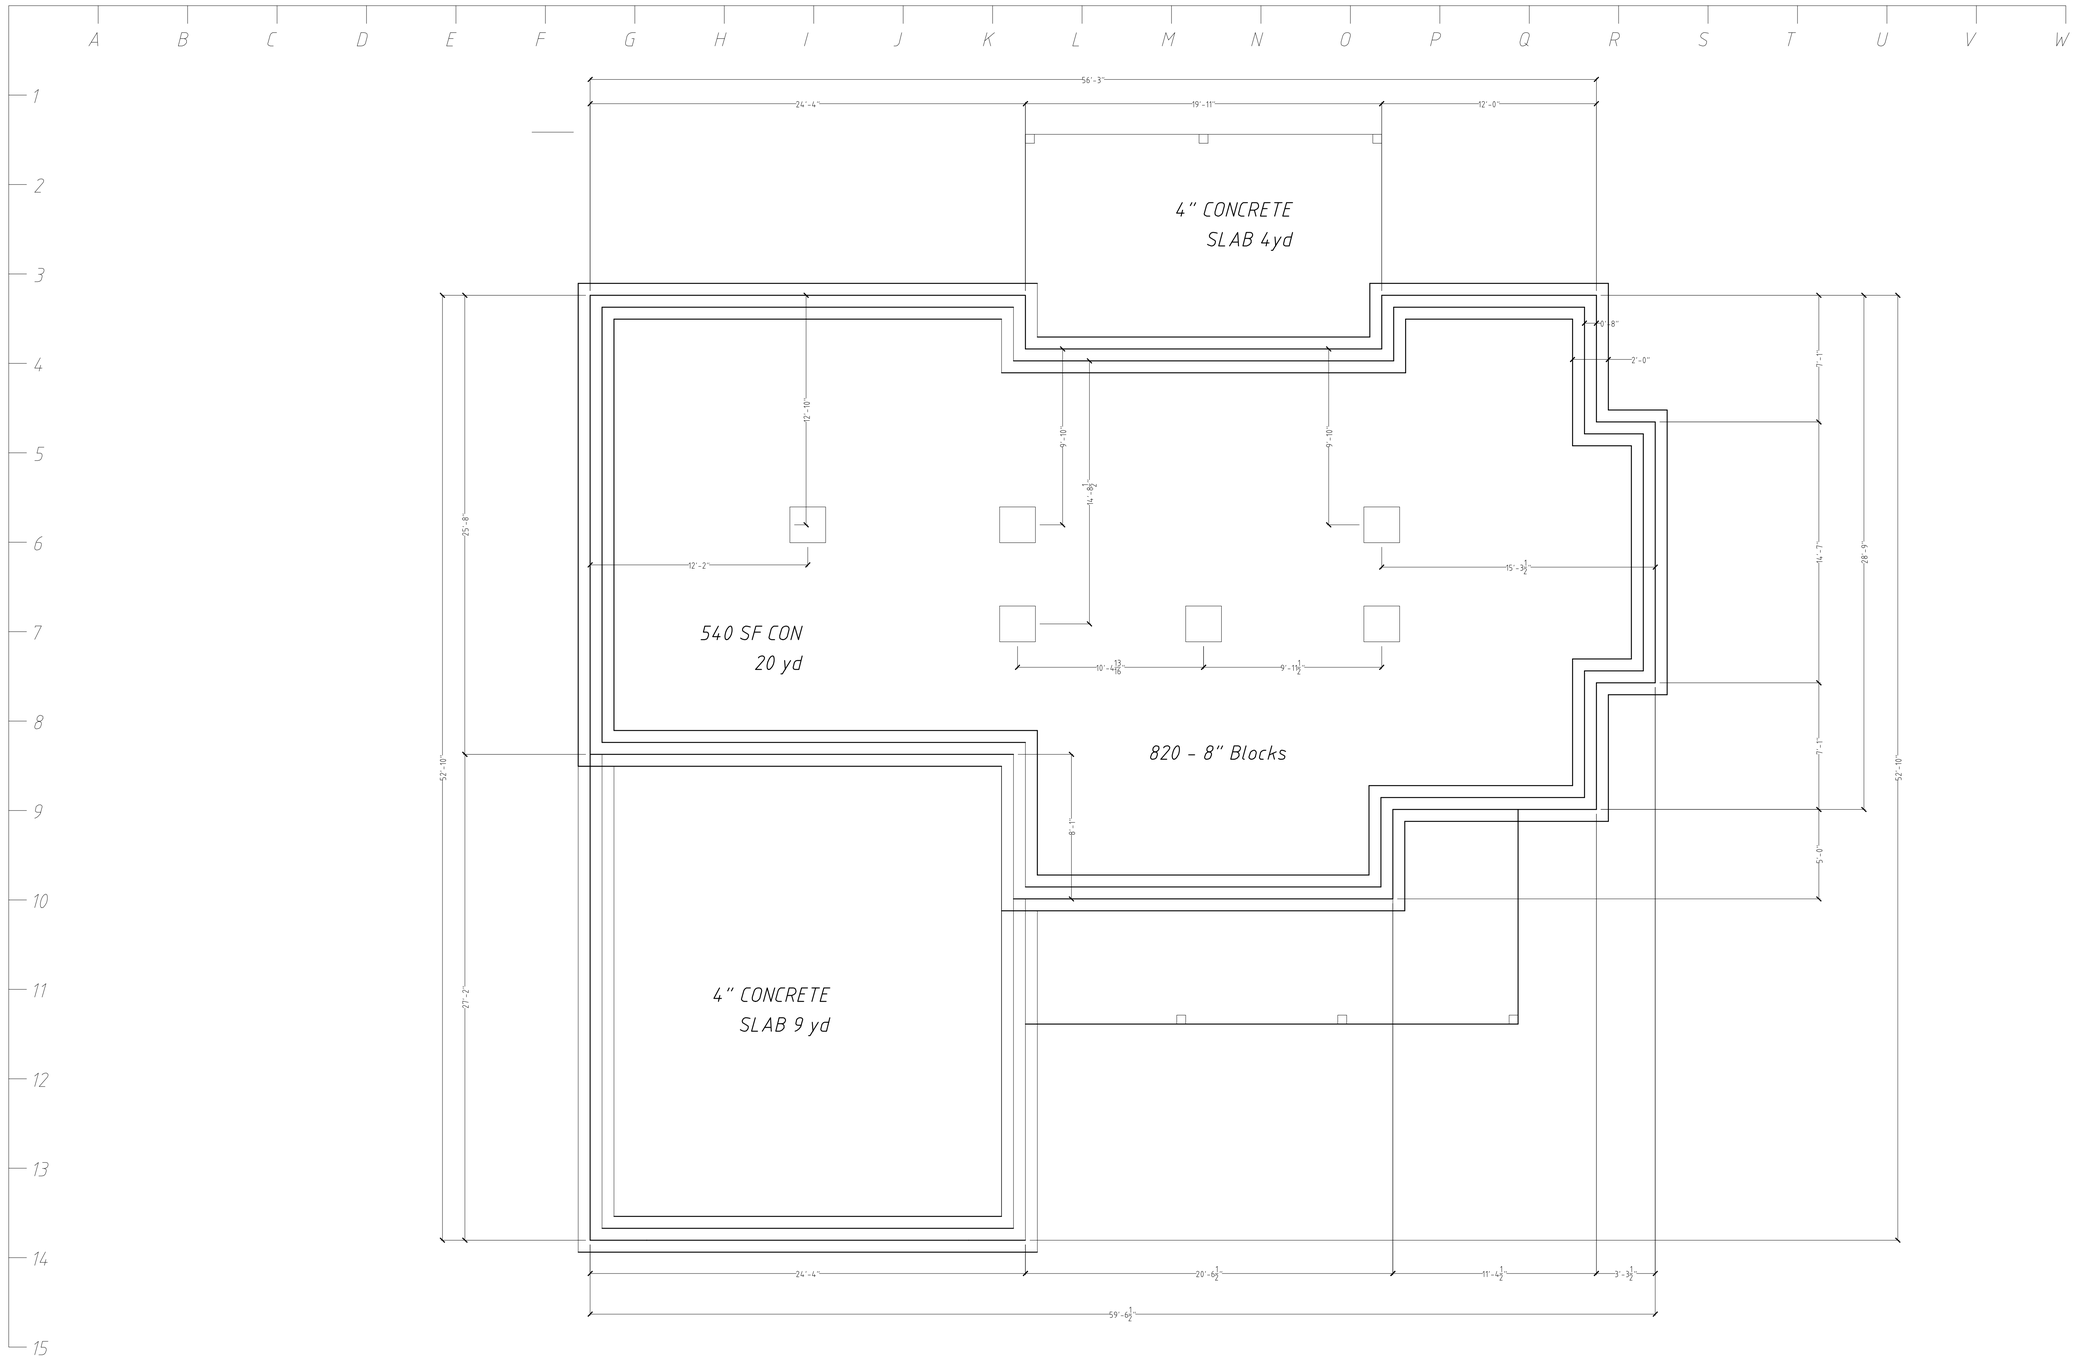

REV

ADDRESS:

ERIC HOUSE

ELITE ONE BUILDERS

PAGE

A1.1