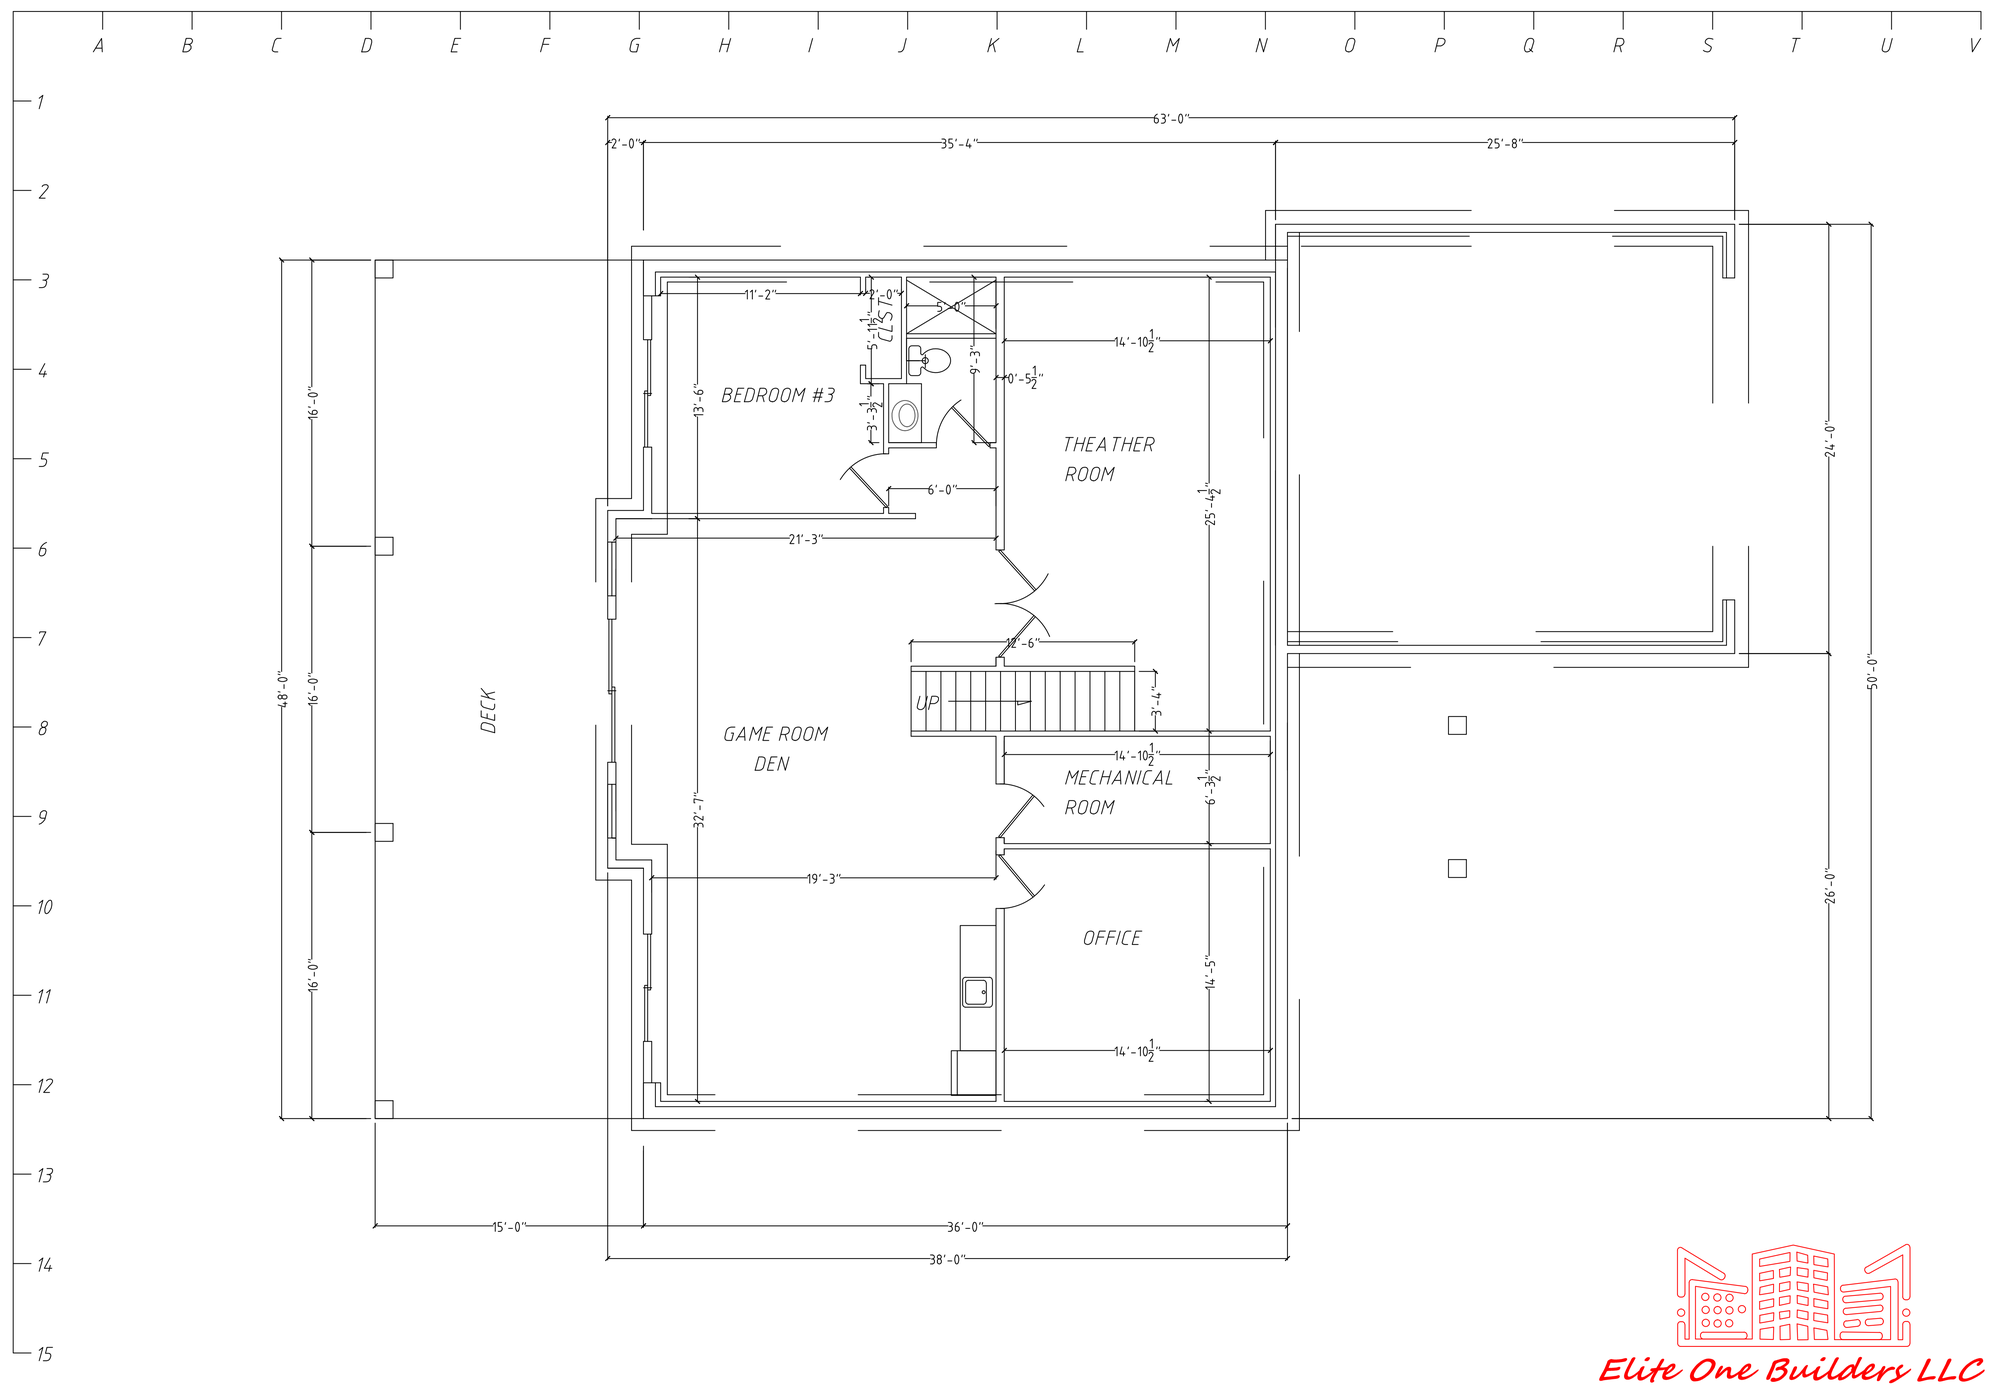


Elite One Builders LLC

REV

ADDRESS:

PAGE
A2.0