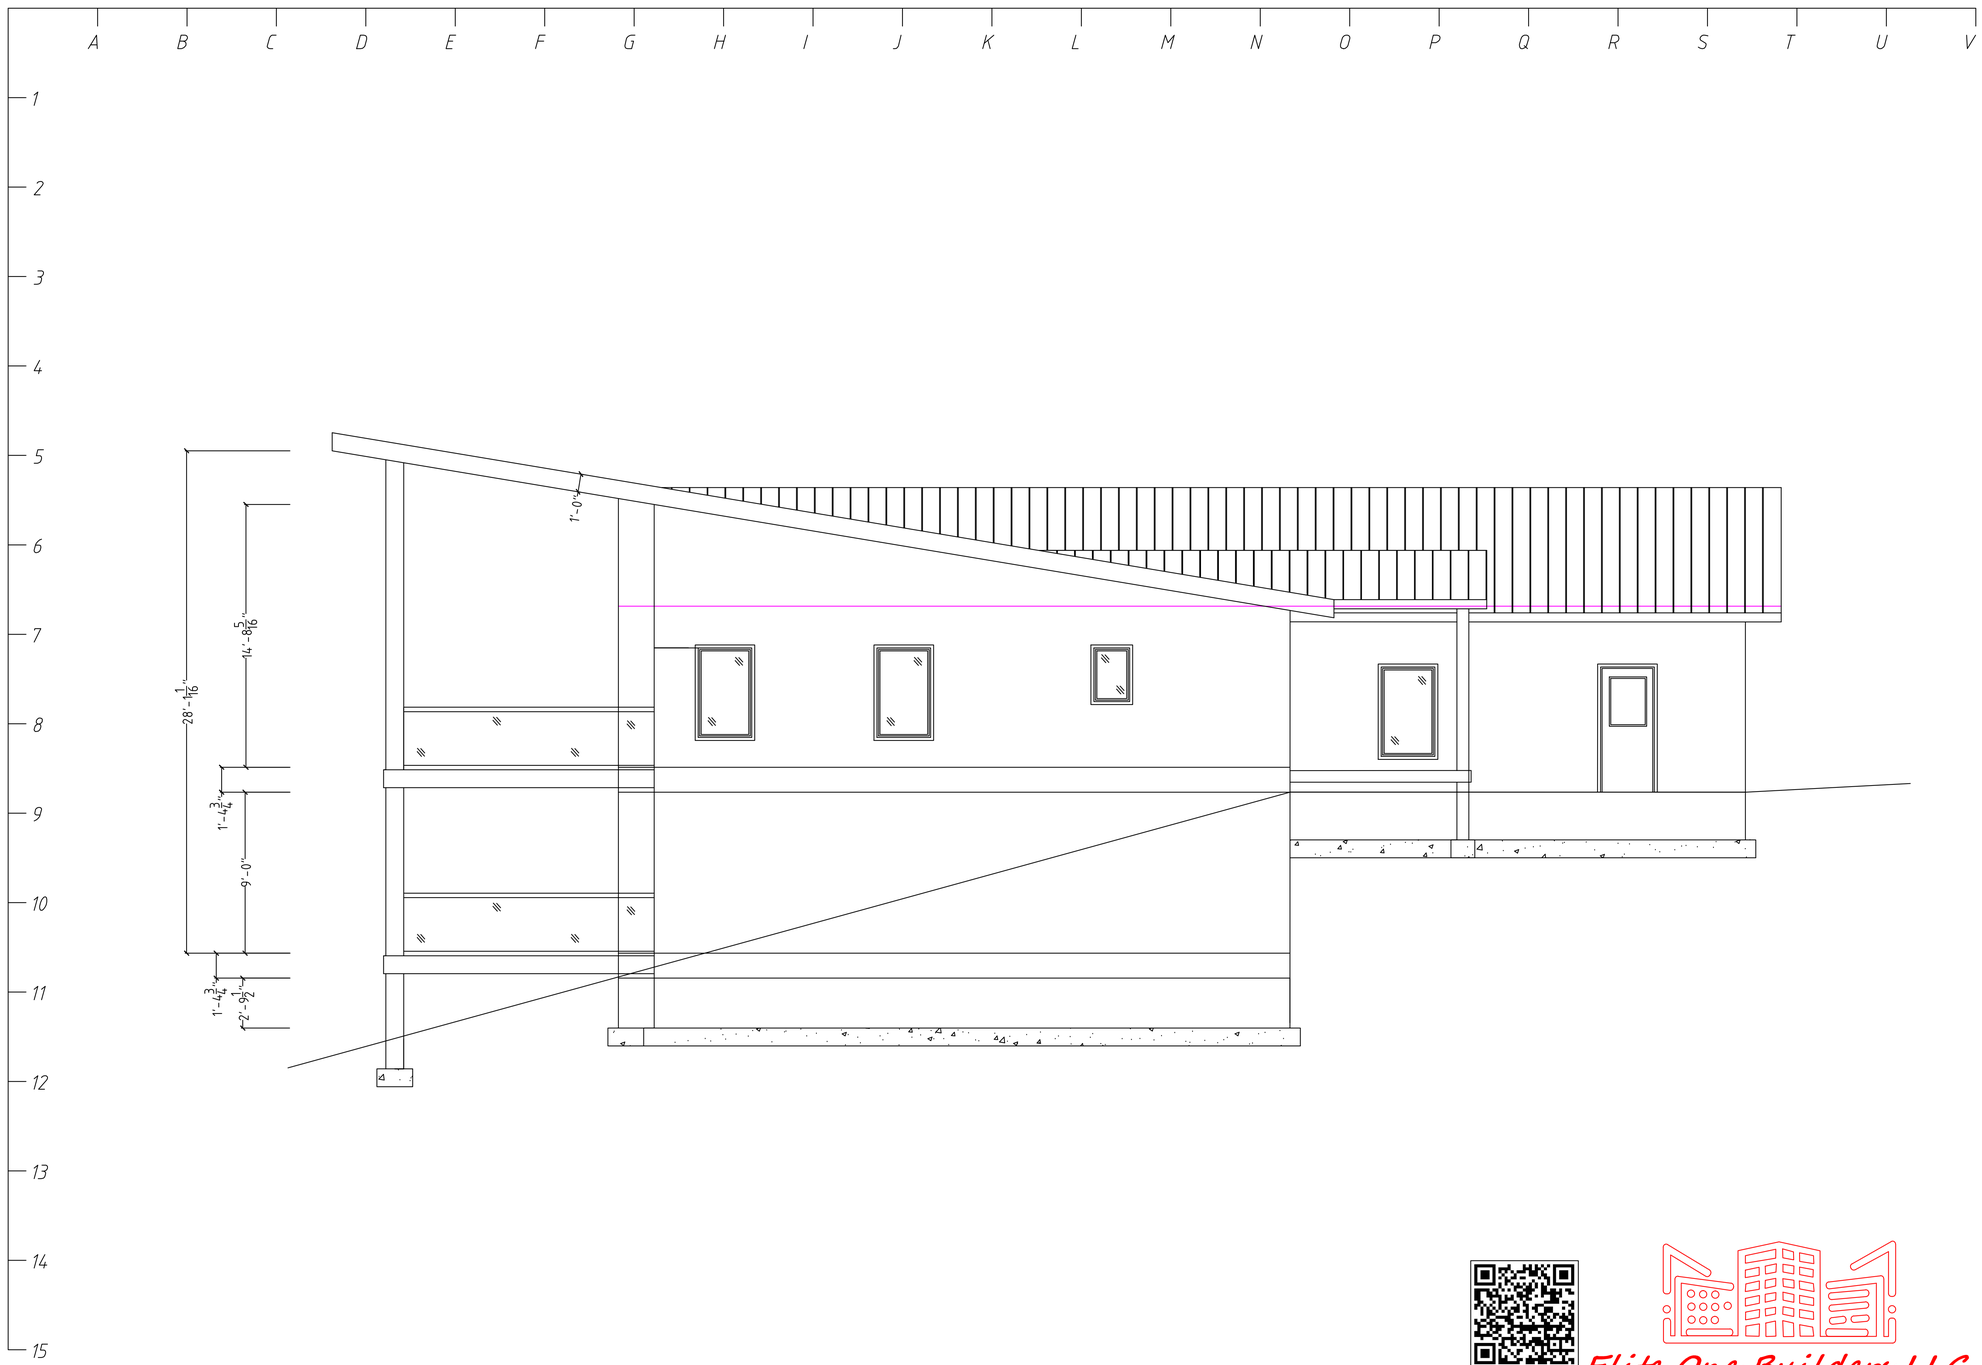

Elite One Builders LLC

REV

ADDRESS:

PAGE

B2.0